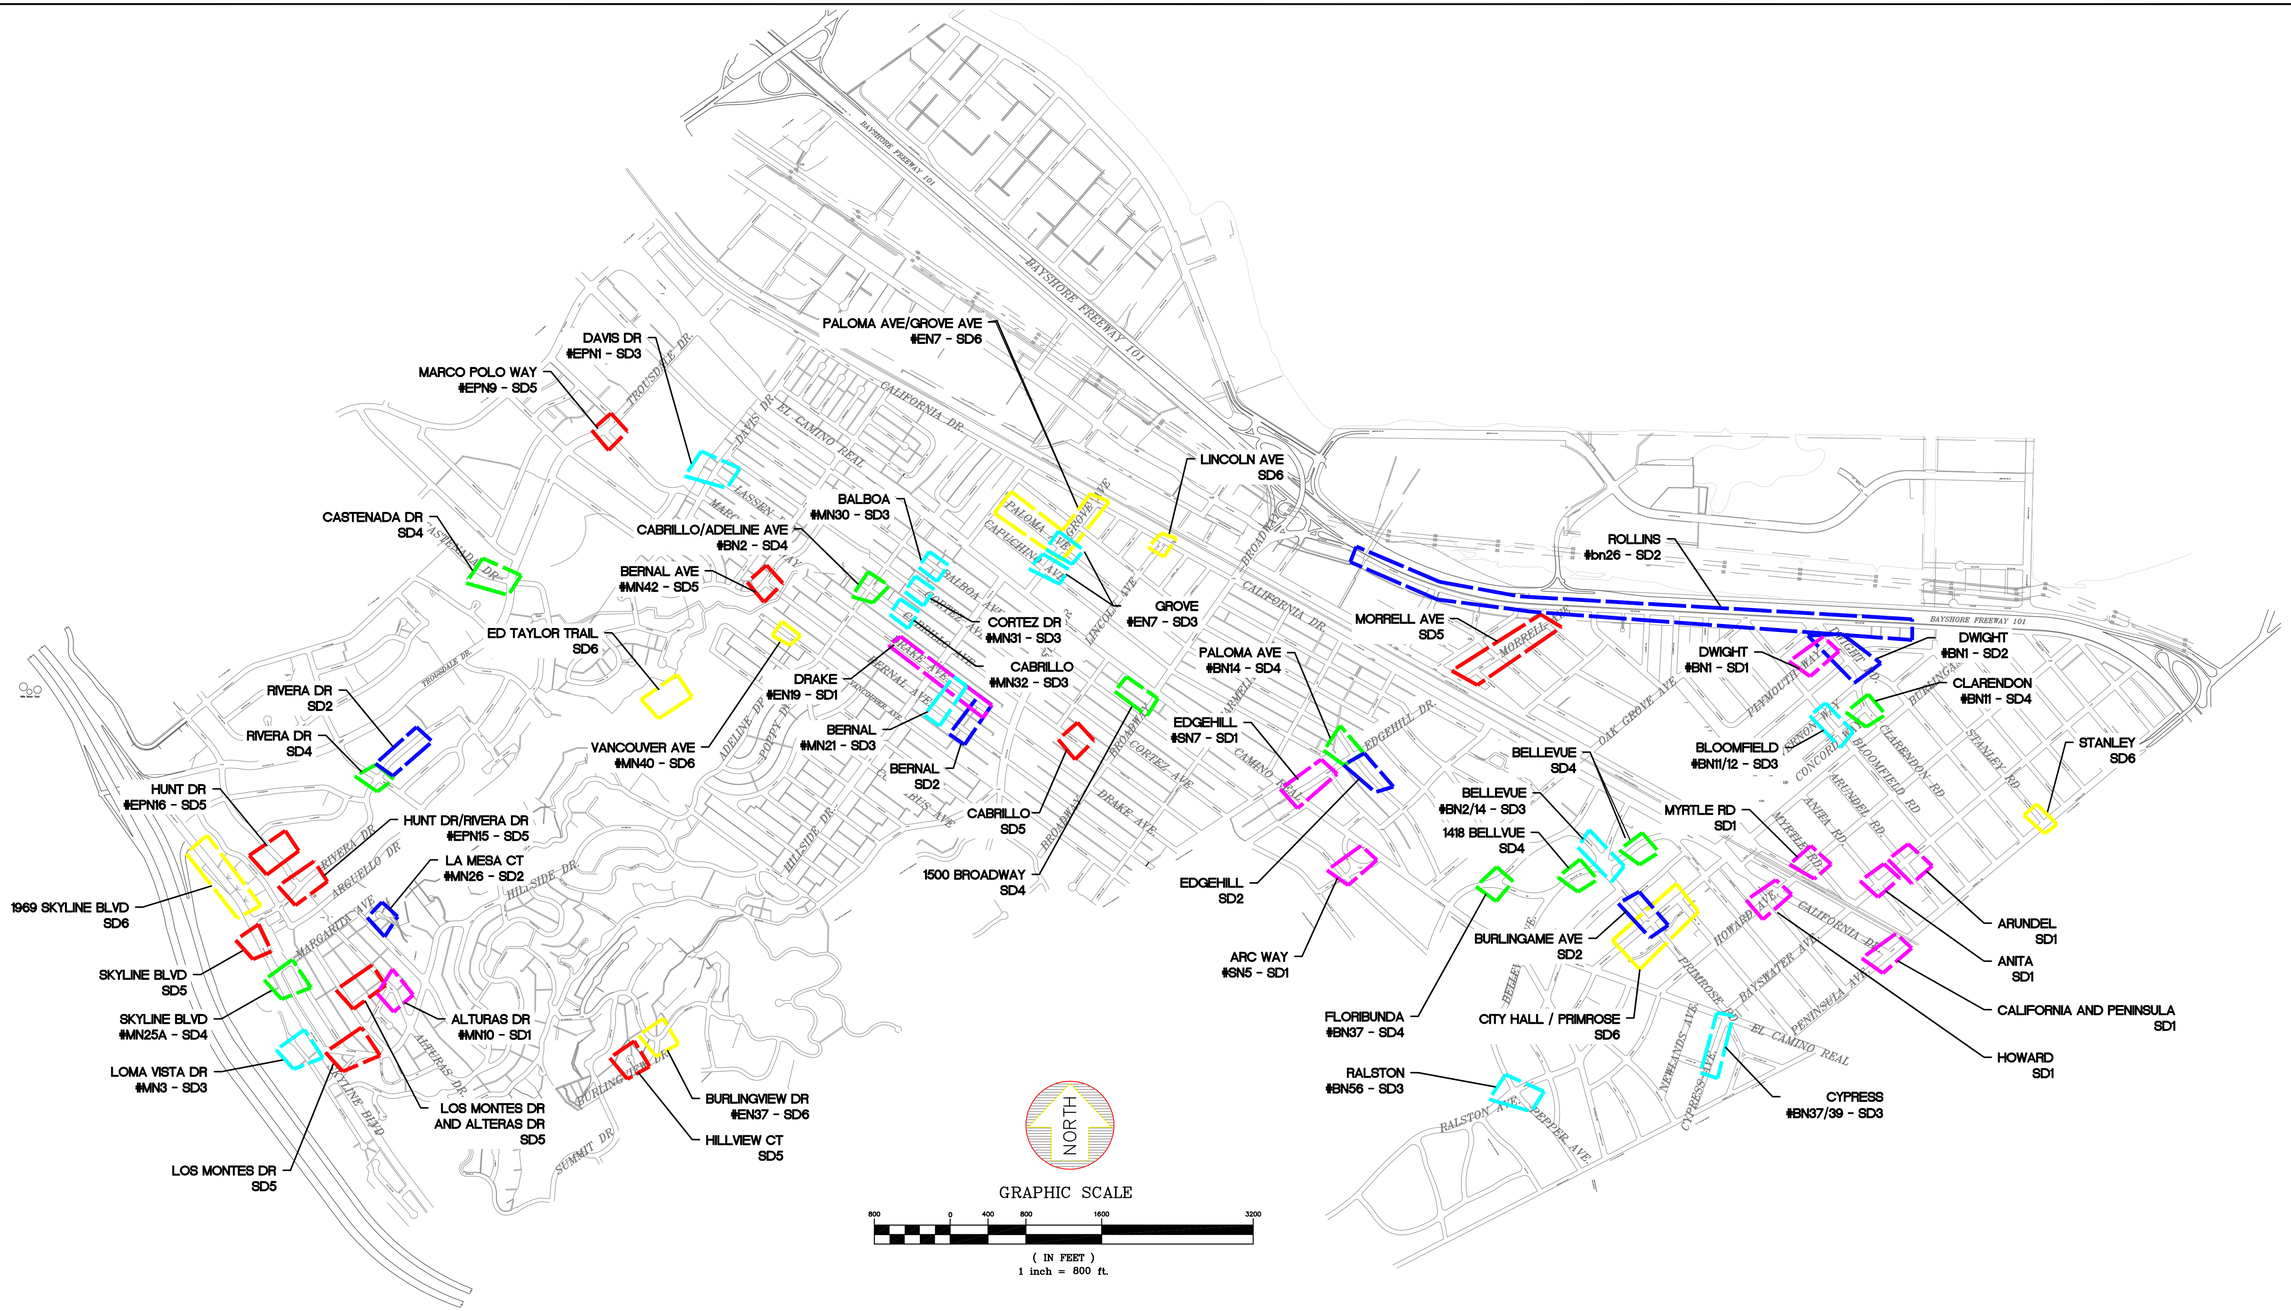

NO.	DATE	ISSUE / REVISION DESCRIPTION	BY		BY	DATE
△				Project Mgr.:		
△				Project Eng.:	RL	
△				Designer:	JL	
△				Checked By:		
△				Drawn By:		
△						

FREYER & LAURETA, INC.
CIVIL ENGINEERS • SURVEYORS • CONSTRUCTION MANAGERS
144 North San Mateo Drive • San Mateo, CA 94401
(650)344-9901 • Fax (650)344-9920 • www.freyerlaureta.com

CITY OF BURLINGAME
SAN MATEO COUNTY CALIFORNIA

NEIGHBORHOOD STORM DRAIN PROJECT #1-#6
CITY PROJECT NO. 82470

LOCATION MAP

DESIGNED UNDER THE DIRECTION OF:

RICHARD LAURETA R.C.E. NO. 55783 DATE:04-18-13 EXPIRES: 12-31-14

DESIGN: RL DATE: 04-18-13
DRAWN: JL DATE: 04-18-13
CHECKED: RL DATE: 04-18-13

SHEET 1 OF 1 SHEETS