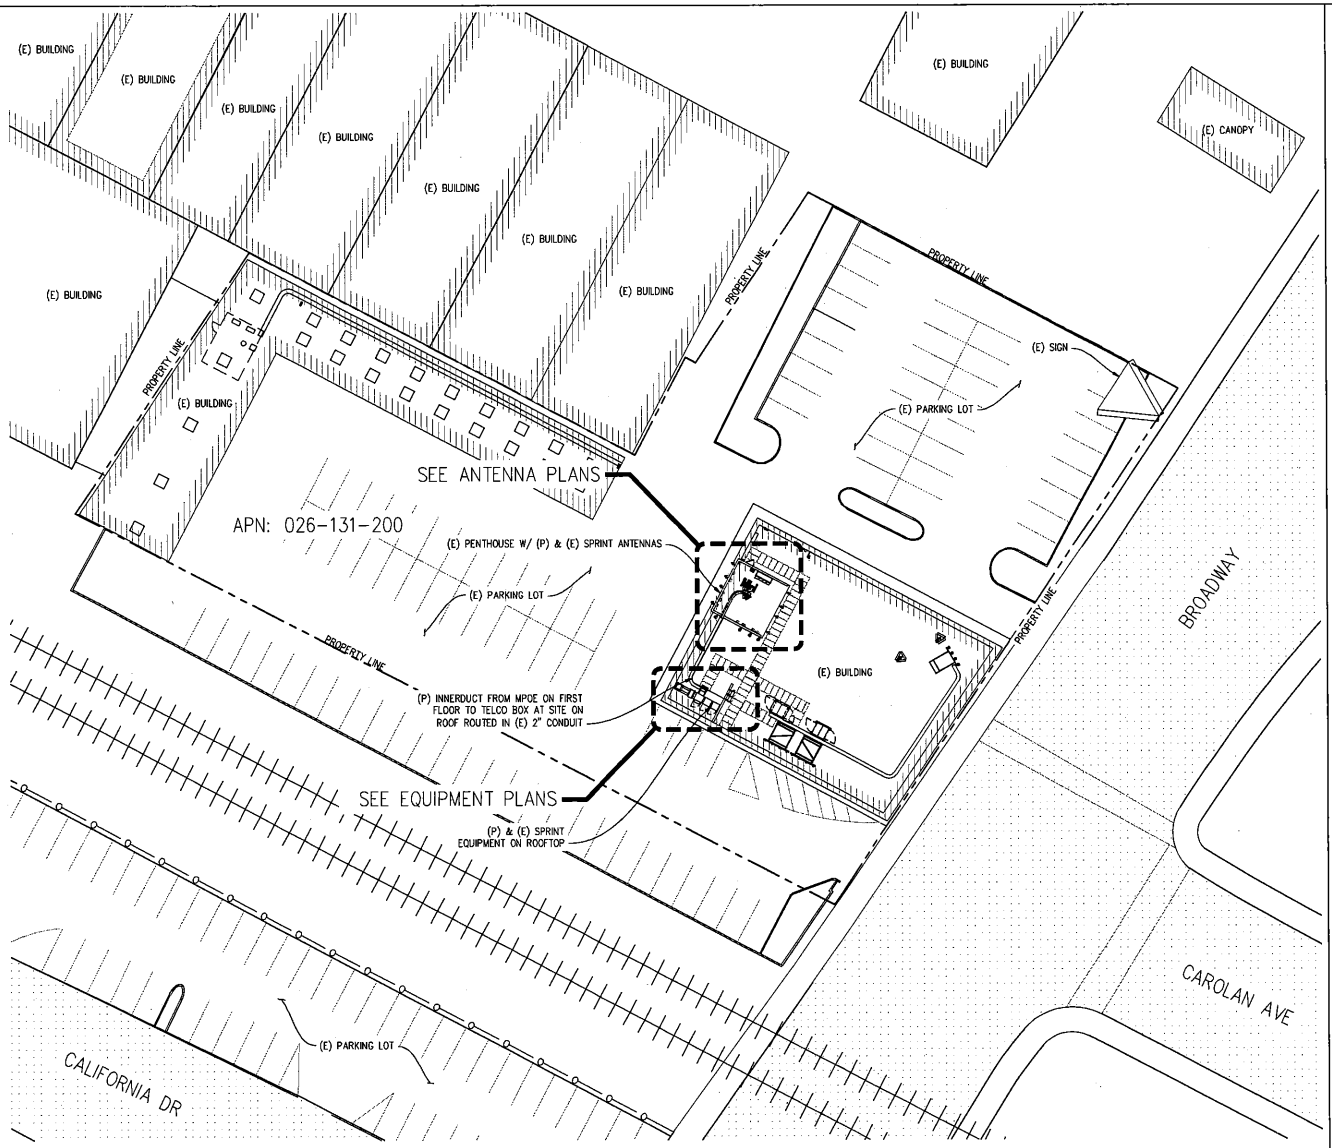

SITE PLAN

1"=20'-0"

0 10' 20' 40' 60' 100'

MIKE HARVEY ACURA

FS04XC075-A

1070 BROADWAY
BURLINGAME, CA 94010

ISSUE STATUS

△	DATE	DESCRIPTION	
	04/11/12	ZD 90%	K.P.
	05/01/12	CLIENT REV	J.K.
	06/13/12	ZD 100%	J.K.
	08/01/12	CLIENT REV	J.K.
	–	–	–
	–	–	–

DRAWN BY: K. PURDY
CHECKED BY: J. GRAY
APPROVED BY: –
DATE: 08/01/12

Streamline Engineering and Design, Inc.
3265 Penryn Rd. Suite 200 Loomis, CA 95650
Contact: Larry Houghtby, Phone: 916-275-4180
E-Mail: larry@streamlineeng.com Fax: 916-660-1941

THESE PLANS AND SPECIFICATIONS, AND REPRODUCTIONS, AS WELL AS ALL IDEAS, DESIGNS, AND ARRANGEMENTS REPRESENTED THEREIN AND EACH OF THE SAME, ARE AND SHALL REMAIN THE PROPERTY OF STREAMLINE ENGINEERING AND DESIGN, INC. WHICH THE ARCHITECT OR ENGINEER OWNS AND HAS THE RIGHT TO PROTECT. THEY ARE NOT TO BE USED IN WHOLE OR IN PART FOR ANY PURPOSE OTHER THAN THE SPECIFIED PROJECT WITHOUT THE WRITTEN CONSENT OF THE ENGINEER. Copyright 2006 | STREAMLINE ENGINEERING AND DESIGN INC. ALL RIGHTS RESERVED

Sprint

12657 ALCOSTA BLVD SUITE 300
SAN RAMON, CA 94583

SHEET TITLE:
SITE PLAN

SHEET NUMBER:
A-1

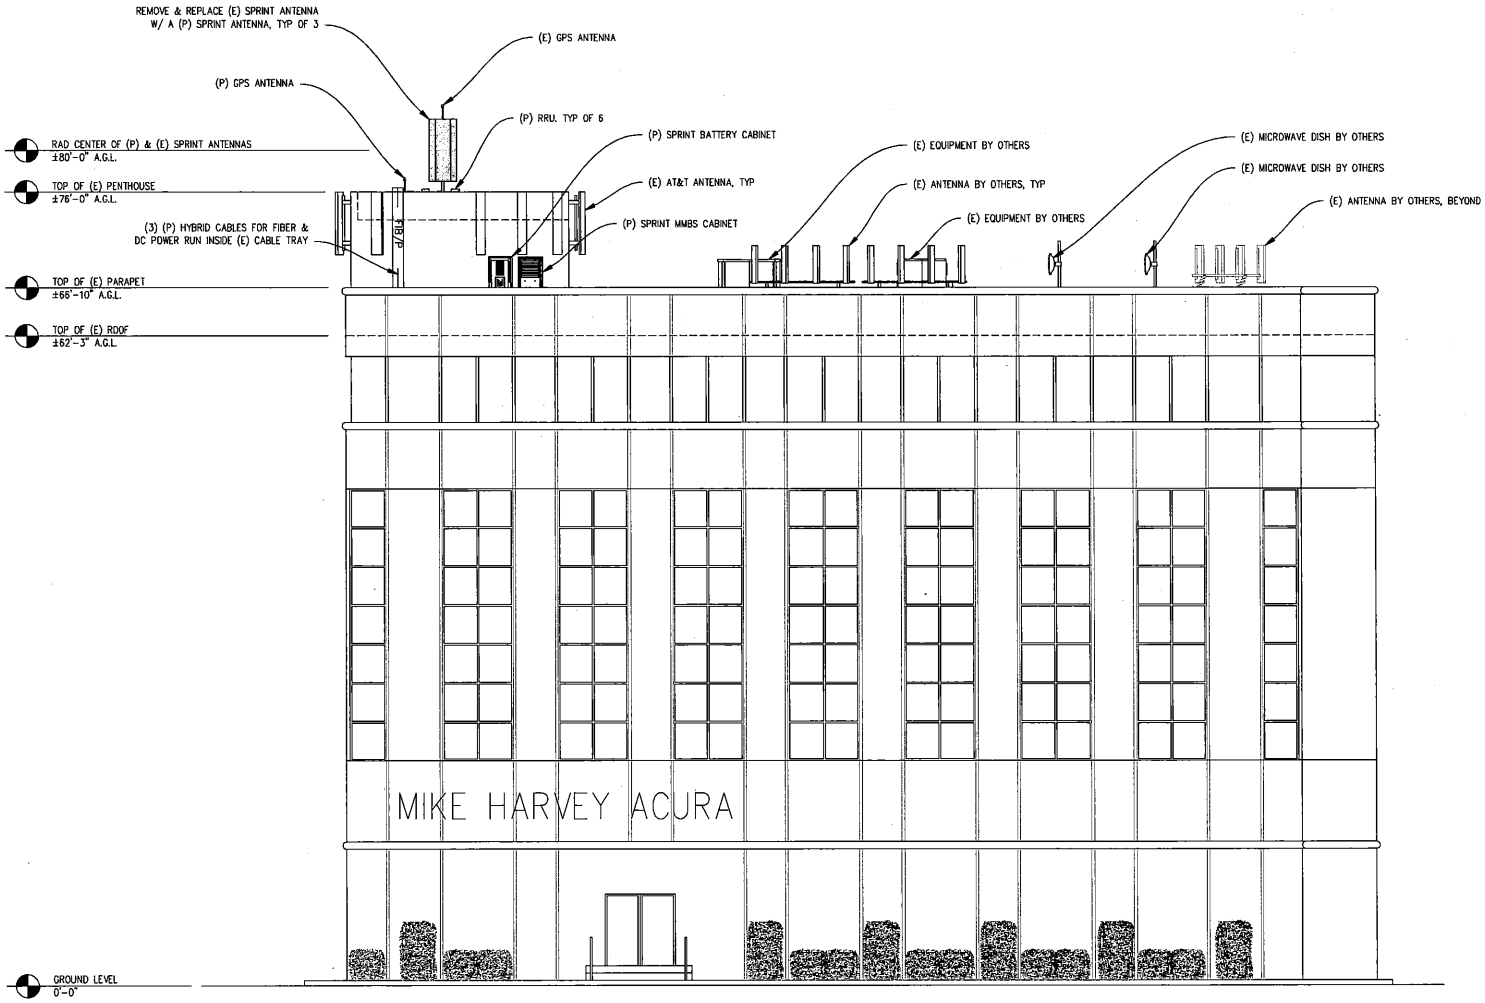

SOUTHWEST ELEVATION

3/16"=1'-0"

MIKE HARVEY ACURA

FS04XC075-A
1070 BROADWAY
BURLINGAME, CA 94010

ISSUE STATUS

△	DATE	DESCRIPTION	
	04/11/12	ZD 90%	K.P.
	05/01/12	CLIENT REV	J.K.
	06/13/12	ZD 100%	J.K.
	08/01/12	CLIENT REV	J.K.
	–	–	–
	–	–	–

DRAWN BY: K. PURDY
CHECKED BY: J. GRAY
APPROVED BY: –
DATE: 08/01/12

Streamline Engineering and Design, Inc.
3268 Pehryn Rd, Suite 200 Loomis, CA 95650
Contact: Larry Houghtby Phone: 916-275-4180
E-Mail: larry@streamlineeng.com Fax: 916-660-1941

THESE PLANS AND SPECIFICATIONS, AS INSTRUMENTS OF SERVICE, ARE AND SHALL REMAIN THE PROPERTY OF STREAMLINE ENGINEERING AND DESIGN, INC. WHETHER THE PROJECT FOR WHICH THEY ARE MADE HAS EXECUTED OR NOT. THESE DRAWINGS AND SPECIFICATIONS SHALL NOT BE USED BY ANY PERSON OR ENTITY ON OTHER PROJECTS WITHOUT PRIOR WRITTEN CONSENT OF THE ENGINEER. Copyright 2006, STREAMLINE ENGINEERING AND DESIGN INC. ALL RIGHTS RESERVED

Sprint

12657 ALCOSTA BLVD SUITE 300
SAN RAMON, CA 94583

SHEET TITLE:
ELEVATION

SHEET NUMBER:
A-7

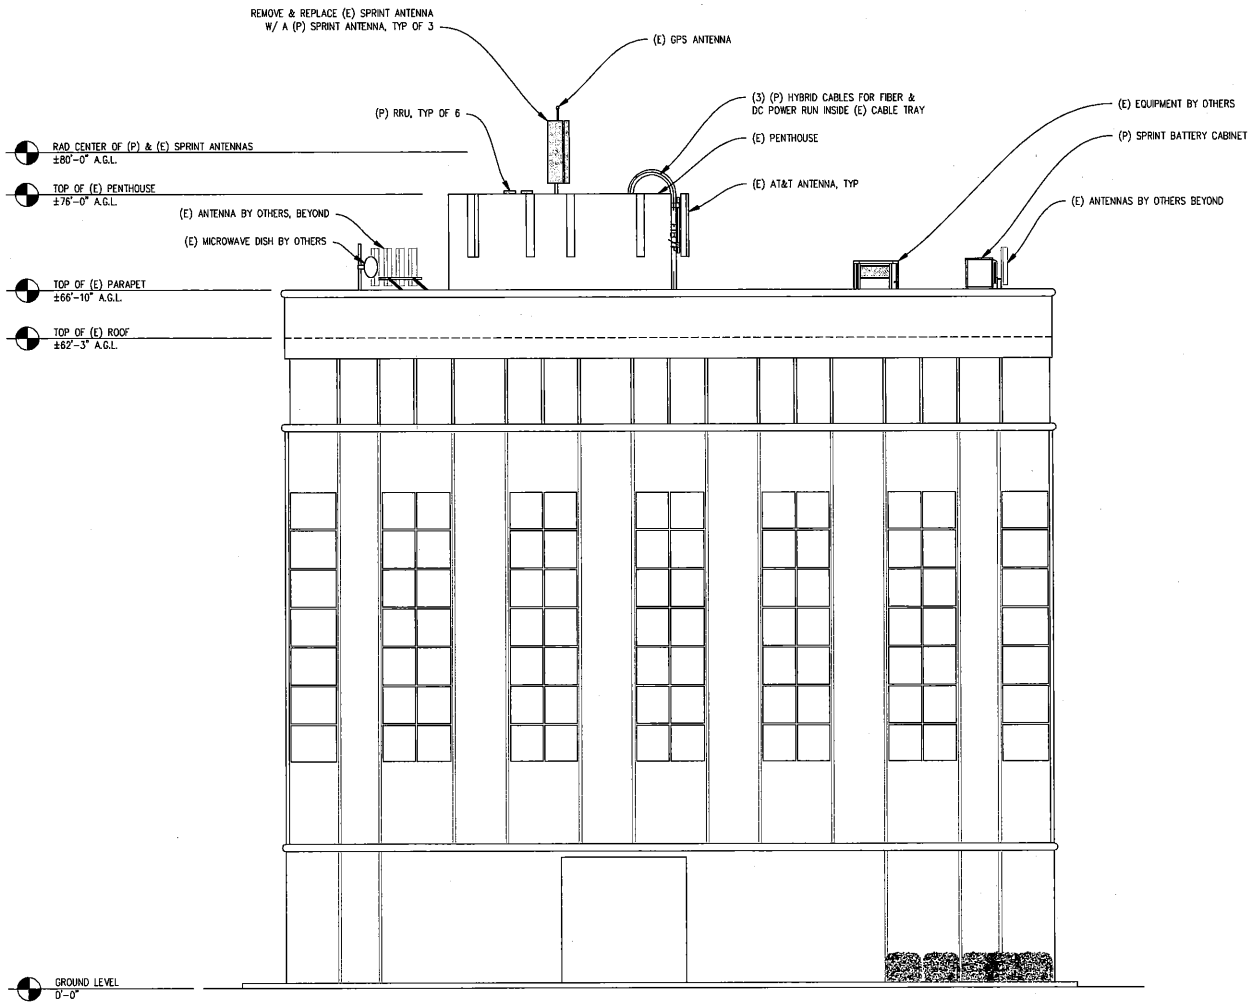

NORTHWEST ELEVATION

3/16"=1'-0"

MIKE HARVEY ACURA

FS04XC075-A

1070 BROADWAY
BURLINGAME, CA 94010

ISSUE STATUS

△	DATE	DESCRIPTION	
	04/11/12	ZD 90%	K.P.
	05/01/12	CLIENT REV	J.K.
	06/13/12	ZD 100%	J.K.
	08/01/12	CLIENT REV	J.K.
	–	–	–
	–	–	–

DRAWN BY: K. PURDY

CHECKED BY: J. GRAY

APPROVED BY: –

DATE: 08/01/12

Streamline Engineering and Design, Inc.
3208 Penryn Rd, Suite 200 Loomis, CA 95650
Contact: Larry Houghtby Phone #916-276-1400
E-Mail: larry@streamlineengr.com Fax: 916-660-1941

THESE PLANS ARE BY OR UNDER AN ARCHITECT'S OR ENGINEER'S SEAL AND ARE BASED ON THE ARCHITECT'S OR ENGINEER'S KNOWLEDGE, INFORMATION AND BELIEF AS A PROFESSIONAL ARCHITECT OR ENGINEER. THEY ARE THE PROPERTY OF THE ARCHITECT OR ENGINEER AND MAY NOT BE REPRODUCED OR USED WITHOUT THE WRITTEN CONSENT OF THE ENGINEER. Copyright 2012 STREAMLINE ENGINEERING AND DESIGN INC. ALL RIGHTS RESERVED

Sprint

12957 ALCOSTA BLVD SUITE 300
SAN RAMON, CA 94583

SHEET TITLE:

ELEVATION

SHEET NUMBER:

A-8